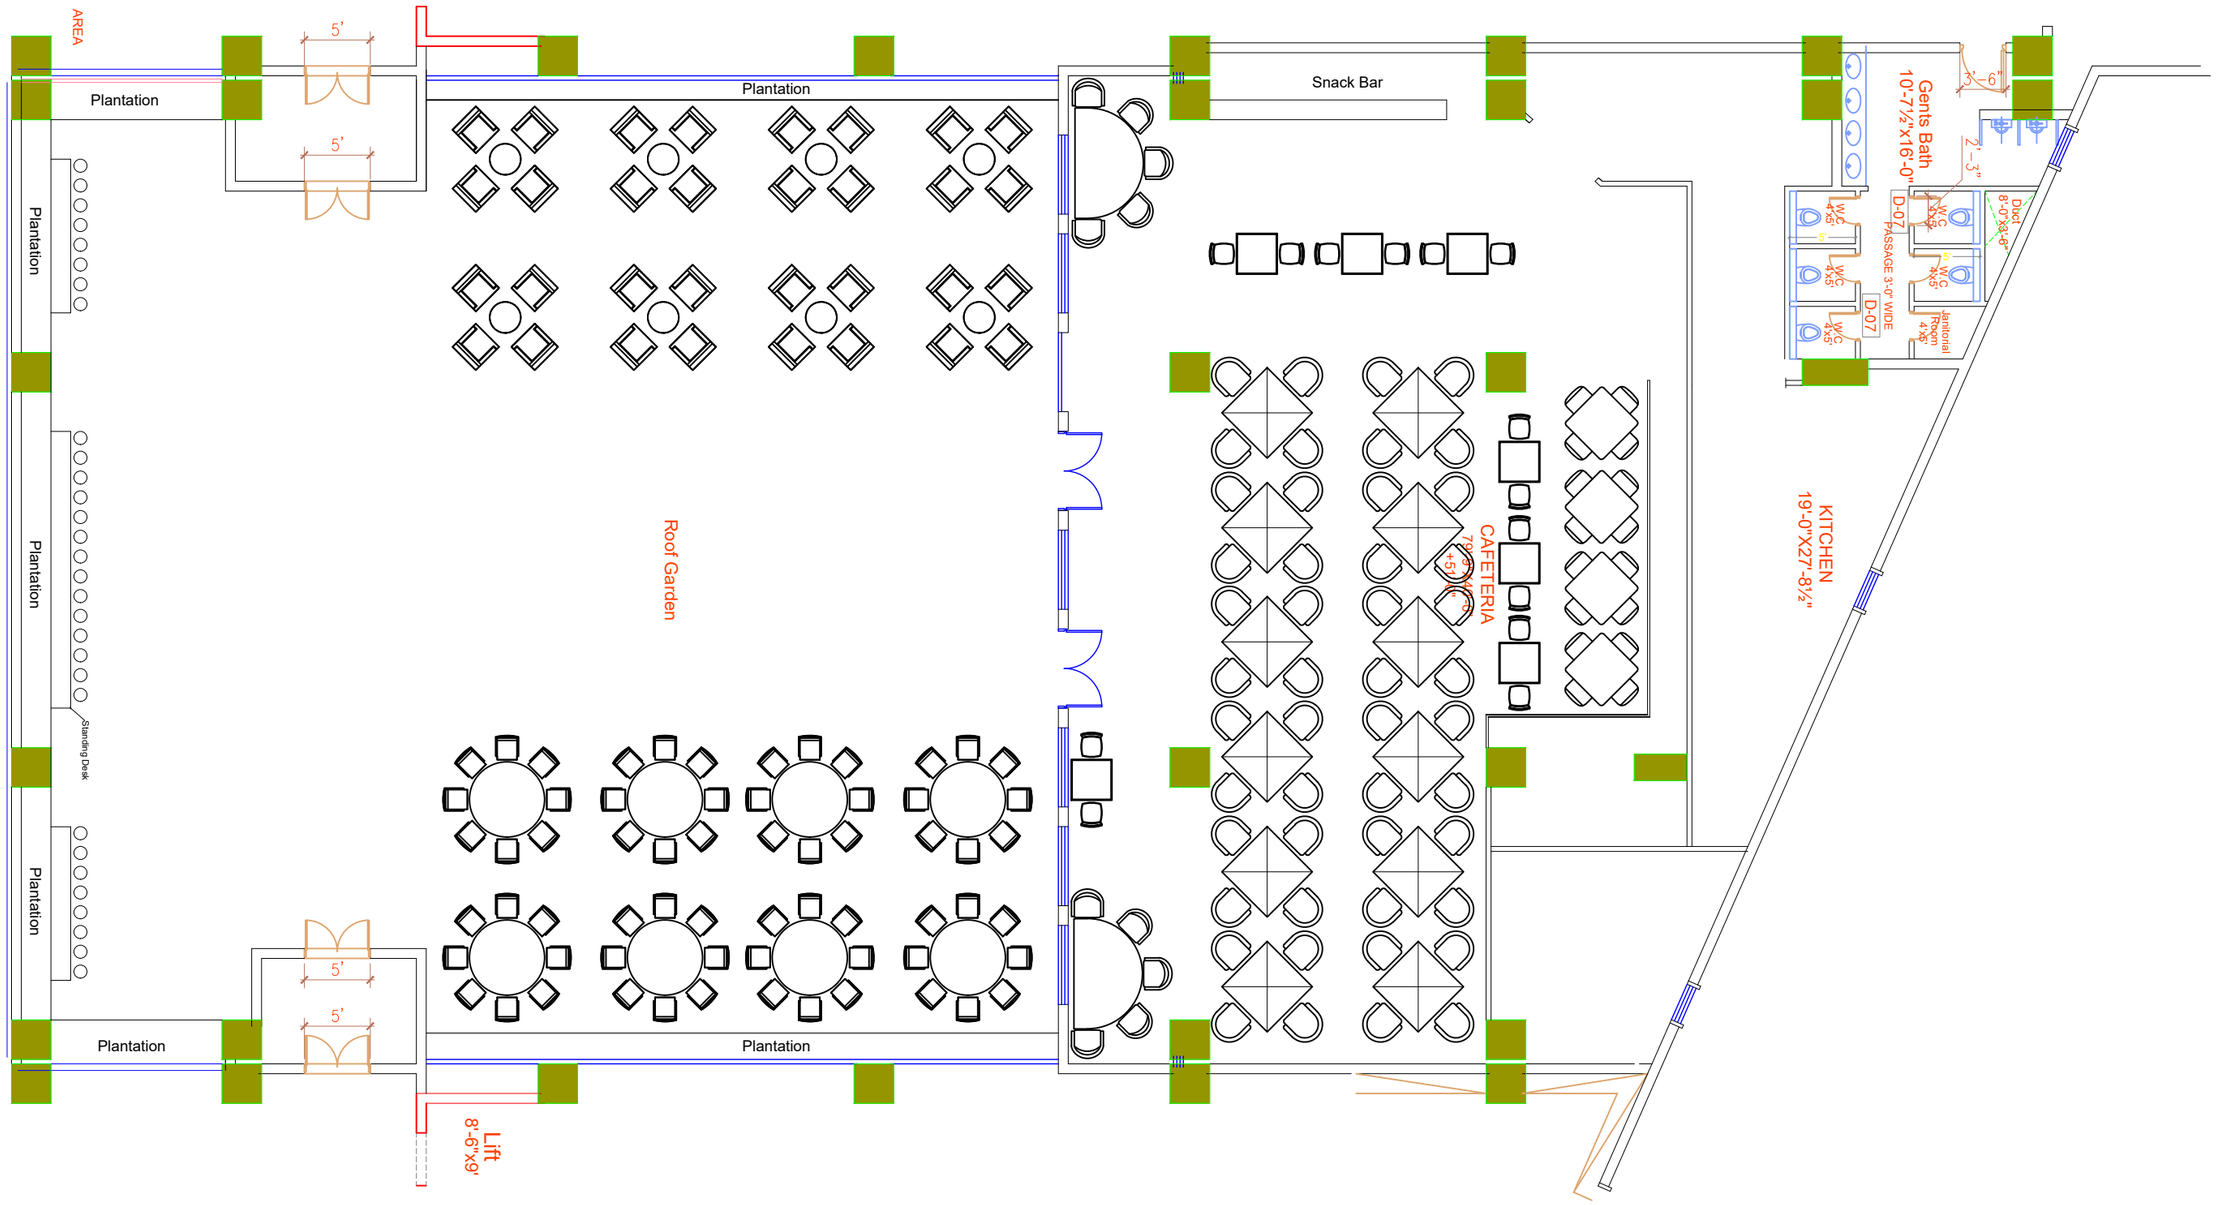

TITLE: Proposed Cafe Layout	SCALE: NTS	DATE: 22-01-2024	DESIGN BY: NT	PROJECT: Cafe Portfolio BUSINESS HUB AT PHASE -VIII DHA LAHORE	Novel Technics Pvt. Ltd. Project Management Office # FR-14, Tower B, Air Avenue Apartments, Block Q, DHA-8, Lahore
	DRG. NO: BHC-01	LOCATION: Business Hub	DRAWN BY: Moeen Hassan		